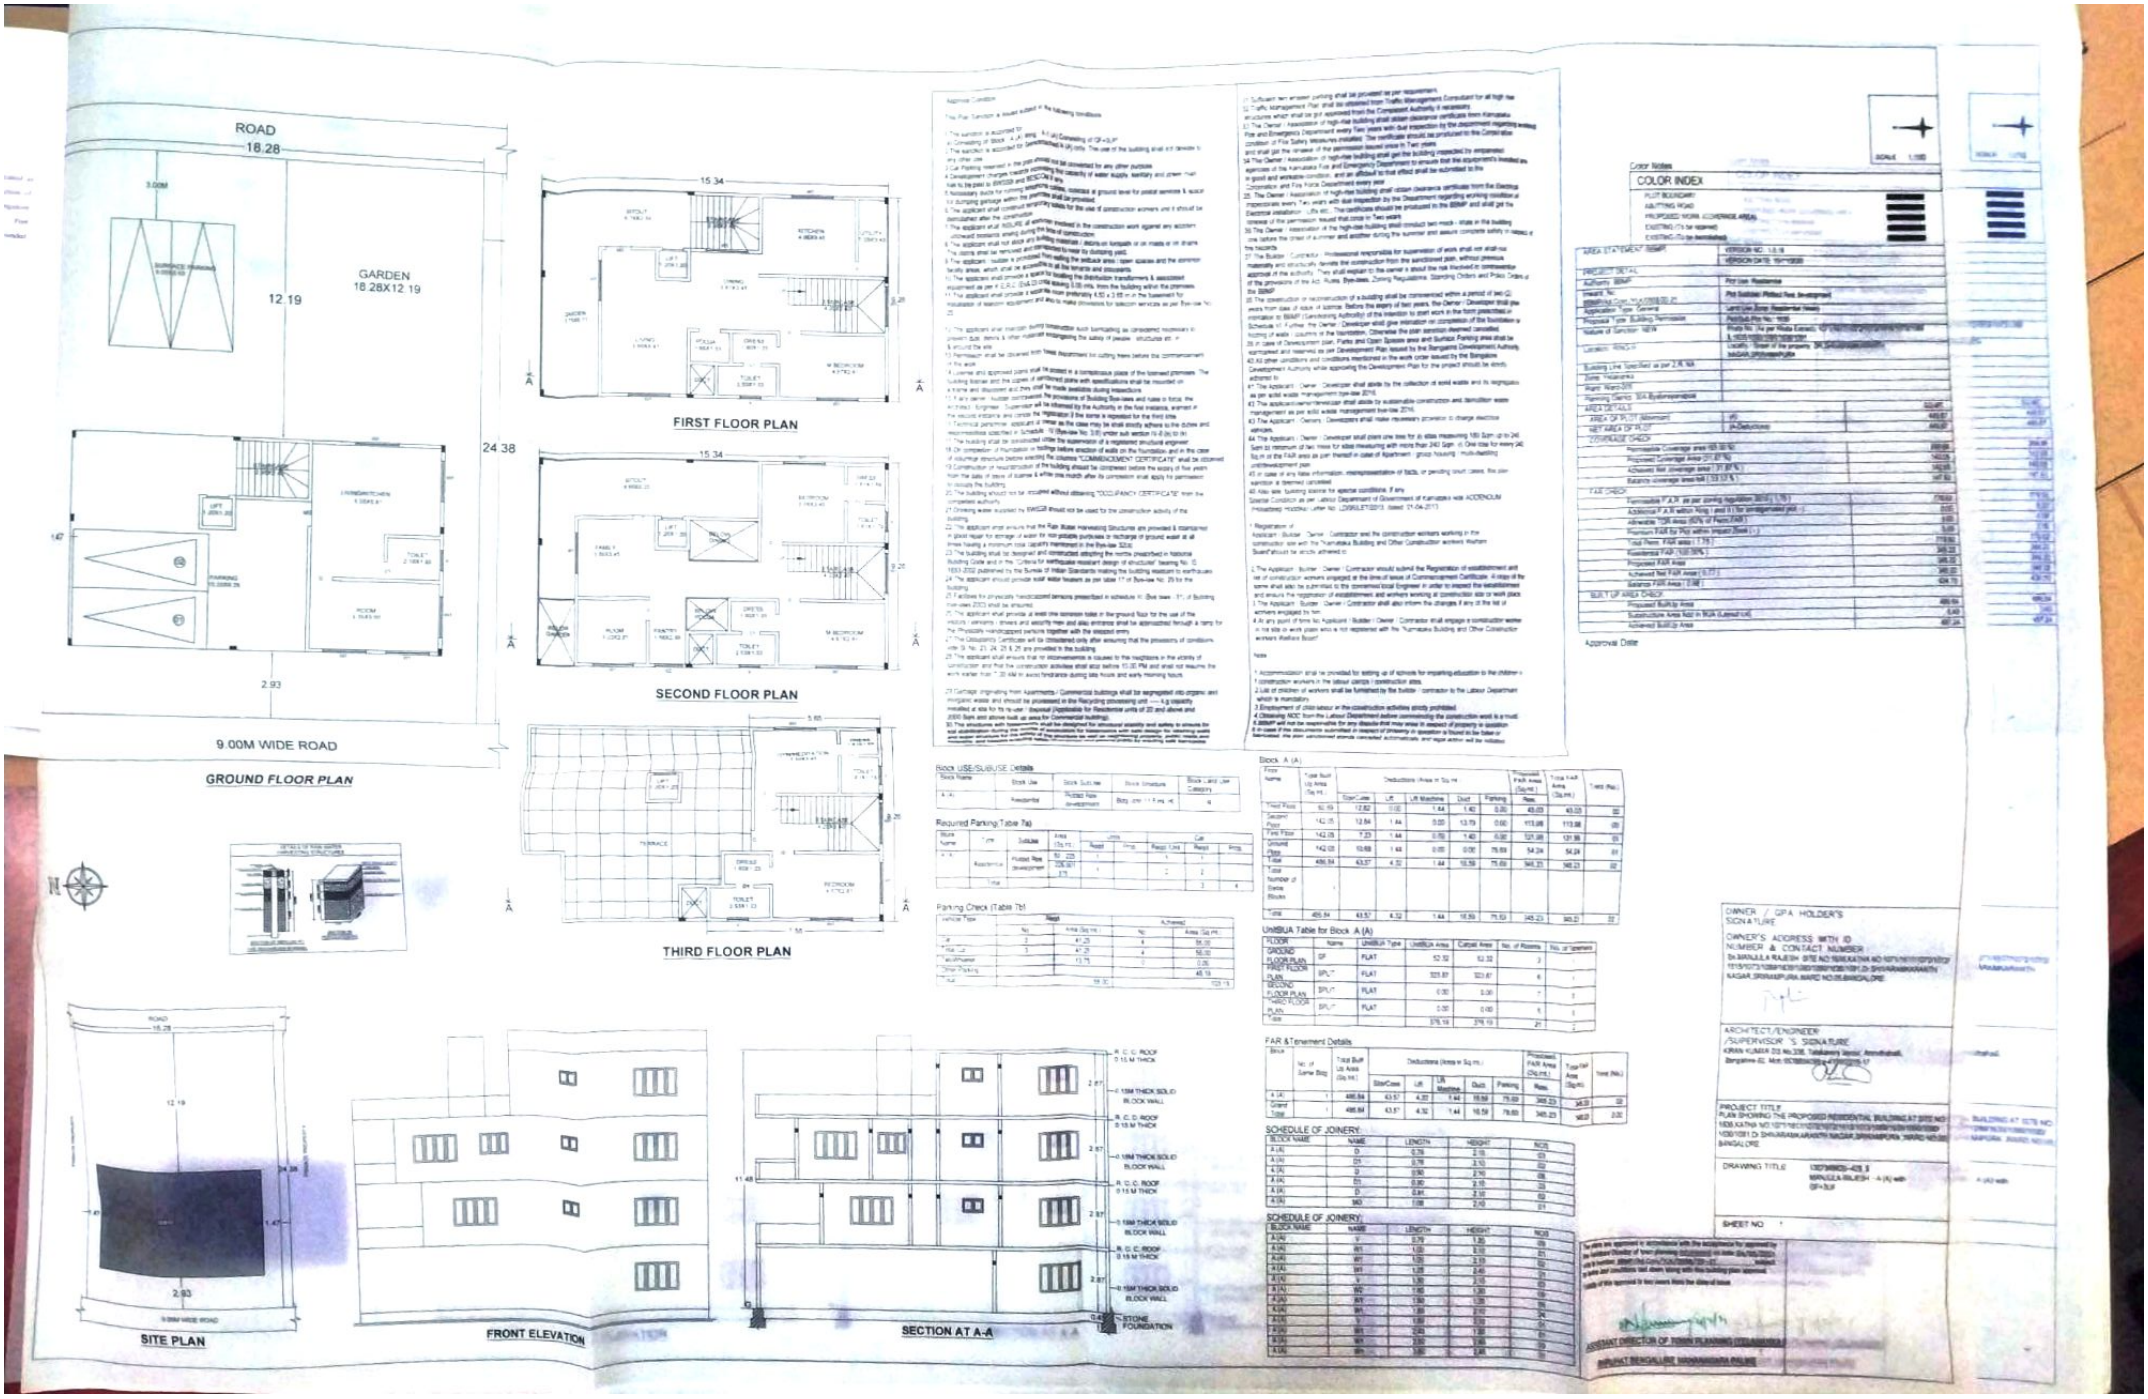
ROAD
18.28
GARDEN
18.28X12.19
12.19
24.38
2.93
9.00M WIDE ROAD
GROUND FLOOR PLAN
FIRST FLOOR PLAN
SECOND FLOOR PLAN
THIRD FLOOR PLAN
SITE PLAN
FRONT ELEVATION
SECTION AT A-A
Color Notes
COLOR INDEX
Approval Date
Block USE/SUBUSE Details
Required Parking(Table 7a)
Parking Check (Table 7b)
Block A (A)
UnitBUA Table for Block A (A)
FAR &Tenement Details
SCHEDULE OF JOINERY
OWNER / GPA HOLDER'S SIGNATURE
OWNER'S ADDRESS WITH ID NUMBER & CONTACT NUMBER
ARCHITECT/ENGINEER /SUPERVISOR'S SIGNATURE
PROJECT TITLE
DRAWING TITLE
SHEET NO