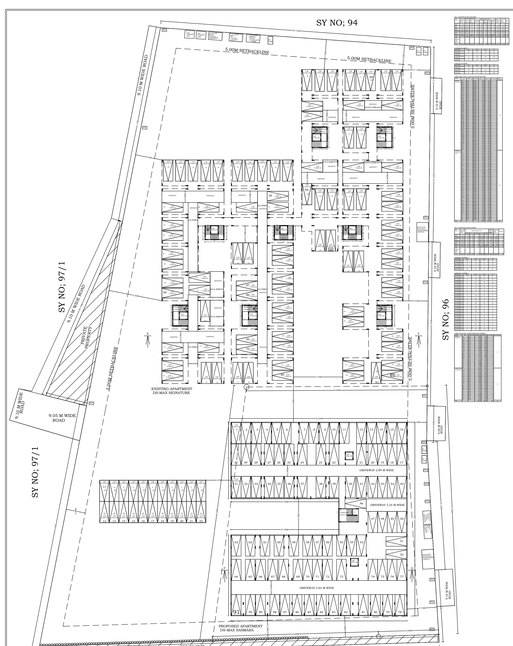

LOTTEGOLLAHALLI VILLAGE BOUNDARY

STILT FLOOR PLAN (EXISTING AND PROPOSED)
SCALE 1: 100

SHEET NO: 1 OF 5
PRINT SCALE 1: 200

SYMBOLS USED
SANITARY FITTINGS
WASH BASIN
WASH BASIN WITH PEDESTAL
WASH BASIN WITH COUNTER
WASH BASIN WITH COUNTER & CUPBOARD

SHEET NO: 2 OF 5
PRINT SCALE 1: 200

GROUND FLOOR PLAN (EXISTING AND PROPOSED)
SCALE 1: 100

| | | |

SITE PLAN

(Scale - 1:400)

TYPICAL (1ST , 2ND AND 3RD) FLOOR PLAN (EXISTING AND PROPOSED)
SCALE 1: 100

SHEET NO: 3 OF 5
PRINT SCALE 1: 200

N
W E
S



TERRACE FLOOR PLAN (EXISTING AND PROPOSED)
SCALE 1: 100

SHEET NO: 4 OF 5
PRINT SCALE 1: 200

N
W E
S

SHEET NO: 5 OF 5
PRINT SCALE 1: 200

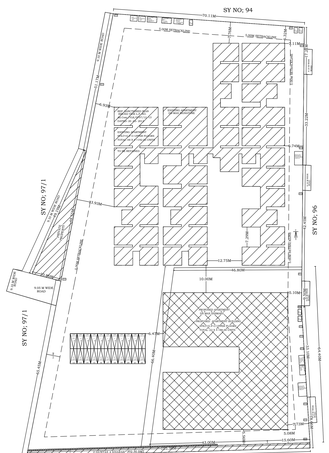

SITE PLAN (EXISTING AND PROPOSED)
SCALE : 1: 200

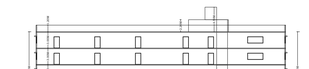

PROPOSED SECTION ON PQ
SCALE : 1:200

PROPOSED APARTMENT
DS-MAX SAISMARA

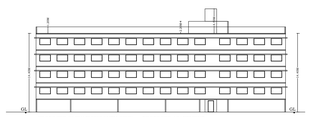

PROPOSED ELEVATION(SOUTH SIDE)
SCALE : 1:200

PROPOSED APARTMENT
DS-MAX SAISMARA

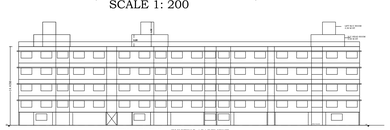

EXISTING ELEVATION
SCALE:1:200

EXISTING APARTMENT
DS-MAX SIGNATURE

EXISTING SECTION ON XY
SCALE: 1:200

EXISTING APARTMENT
DS-MAX SIGNATURE

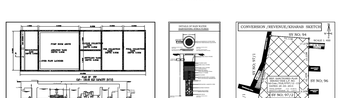

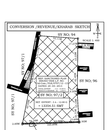

LOCATION PLAN
SCALE :N.T.S

Block : A (EXISTING(SE-MAX SIGNATURE)												

SCHEDULE OF JOINERY:				
NAME	QUAN	LENGTH	HEIGHT	NOS
D (SINGLE DOOR)	12	1.00	2.10	12
D (SINGLE DOOR)	1	1.75	2.10	02
D (SINGLE DOOR)	2	1.20	2.10	02
D (SINGLE DOOR)	12	1.00	2.10	12


Block : B (PROPOSED(SE-MAX SIGNATURE)												


ceiling Table for Block : B (EXISTING(SE-MAX SIGNATURE)							
FLOOR NAME	NAME	LENGTH	WIDTH	HEIGHT	QUANTITY	TOTAL OF ITEMS	REMARKS
TYPICAL FLOOR	C	0.4"	0.4"	10.00	20.00	1	