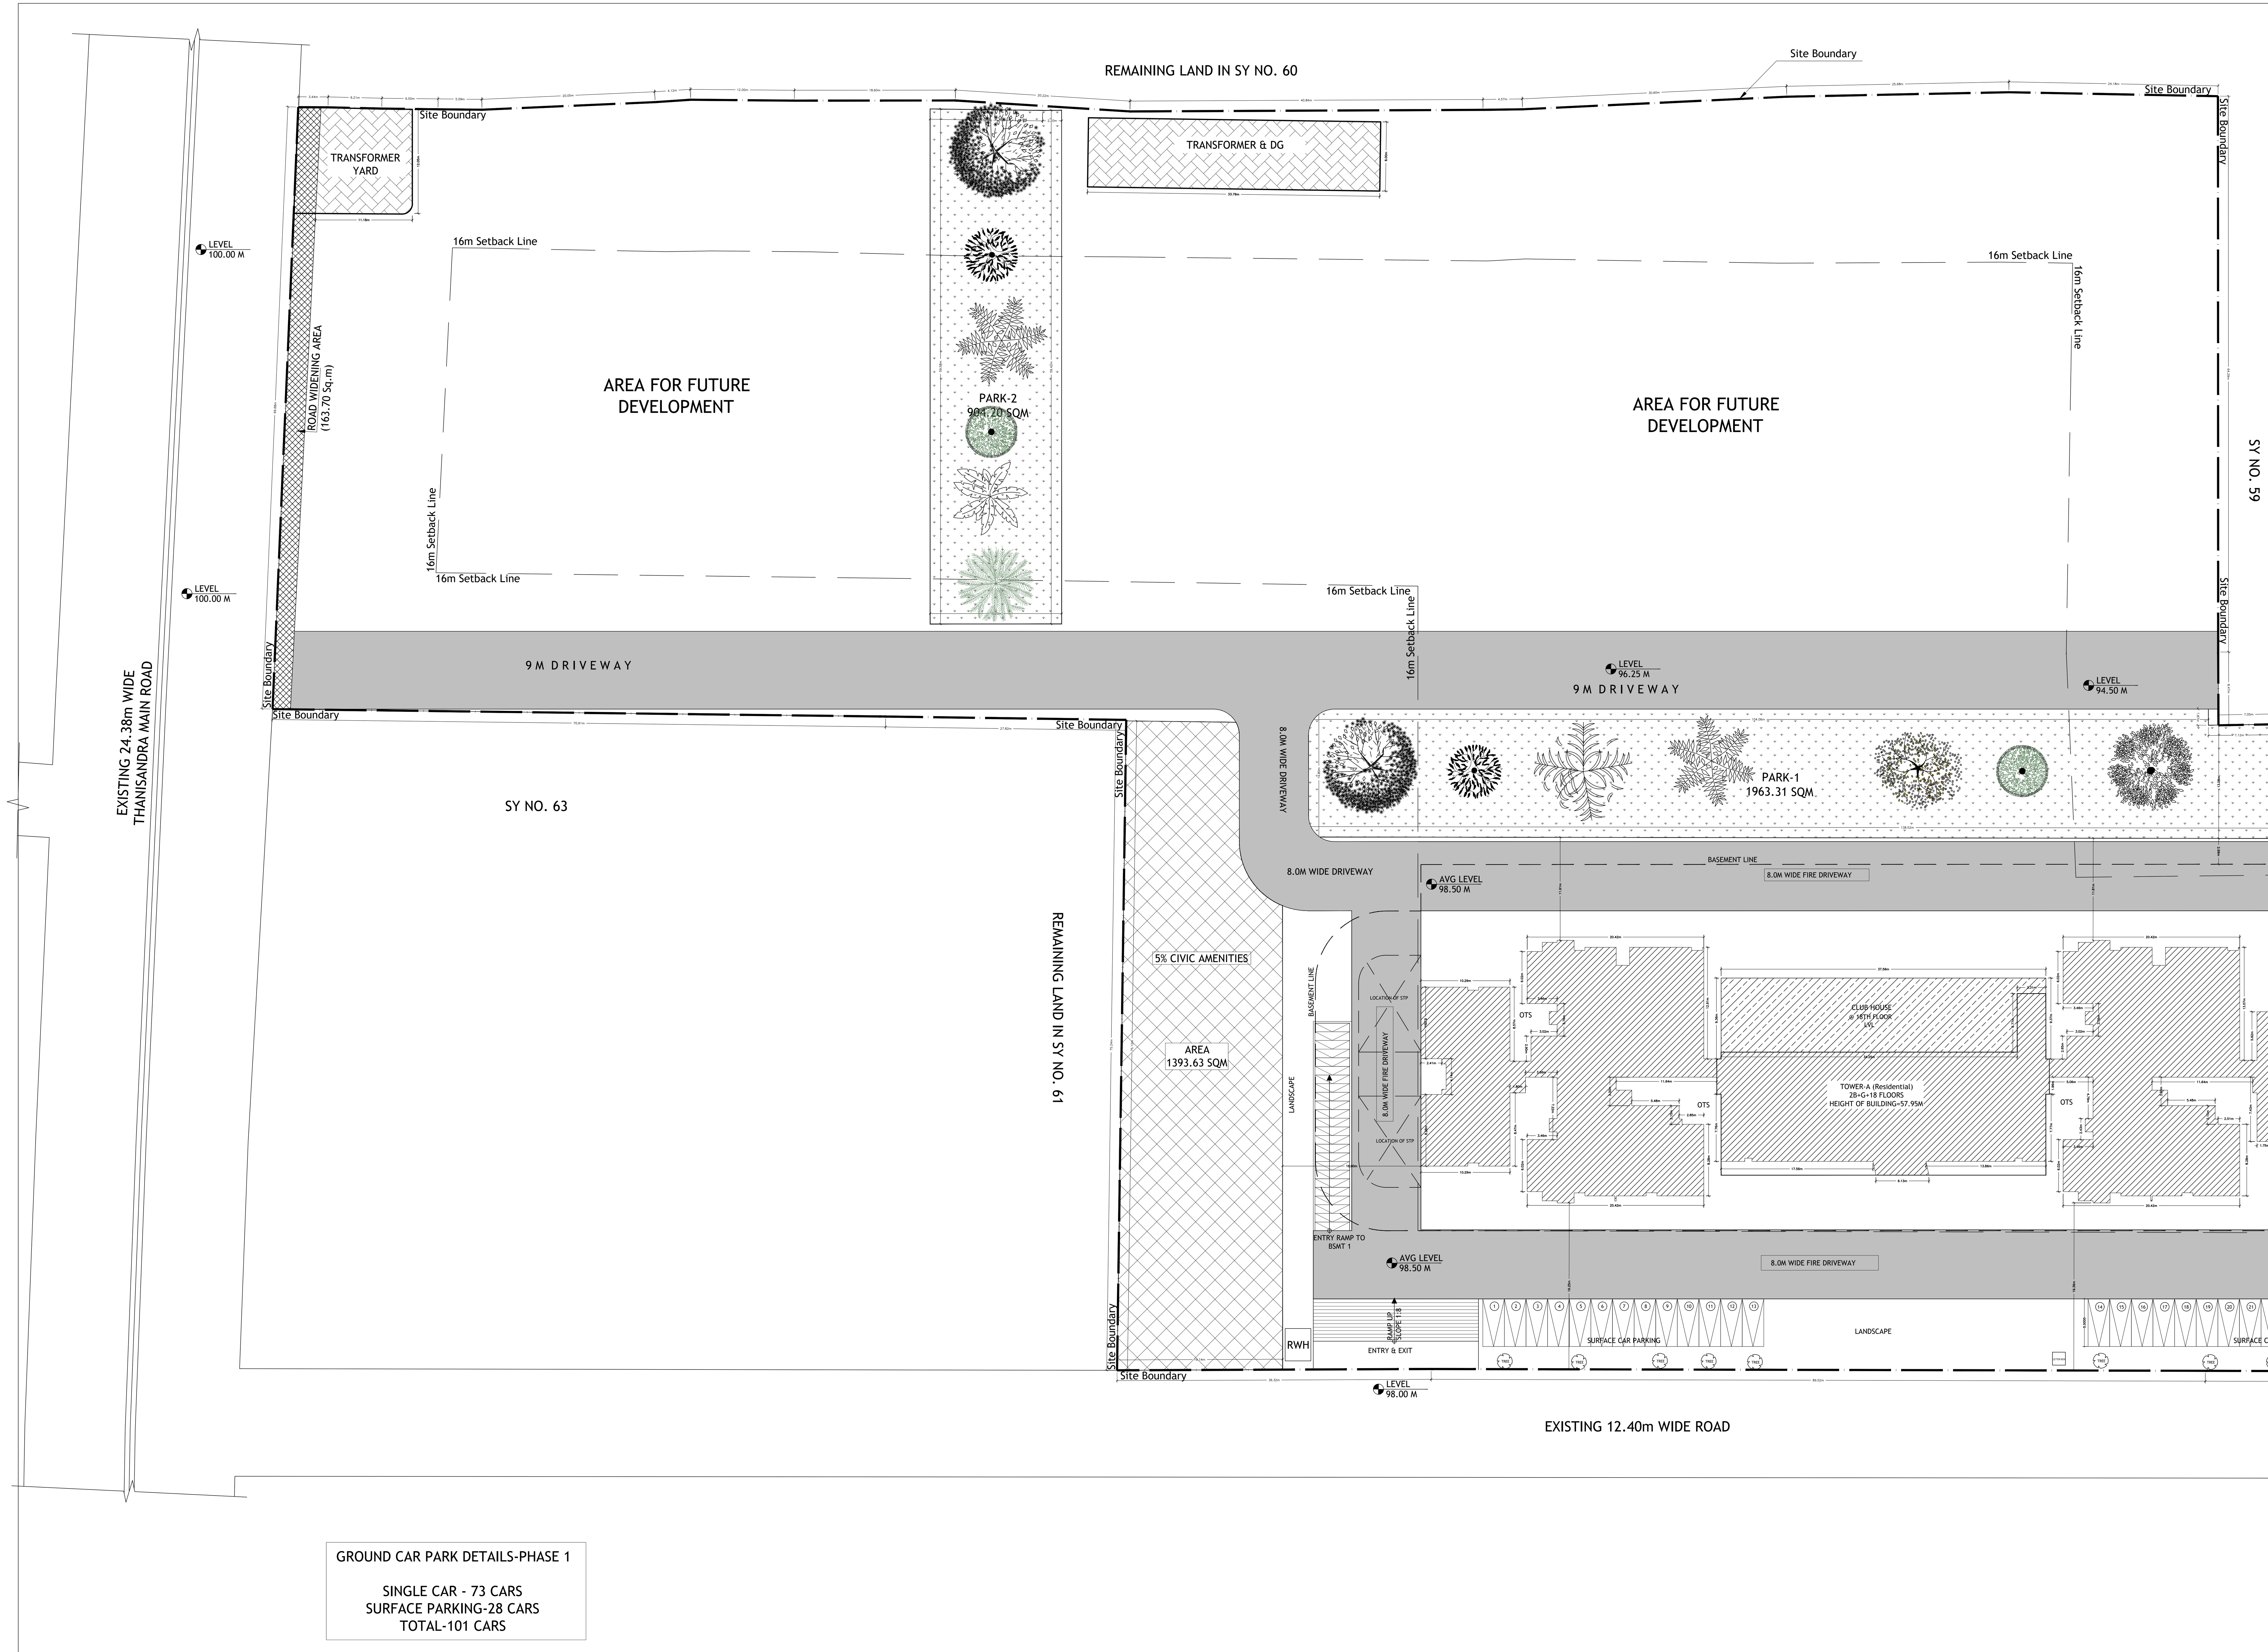

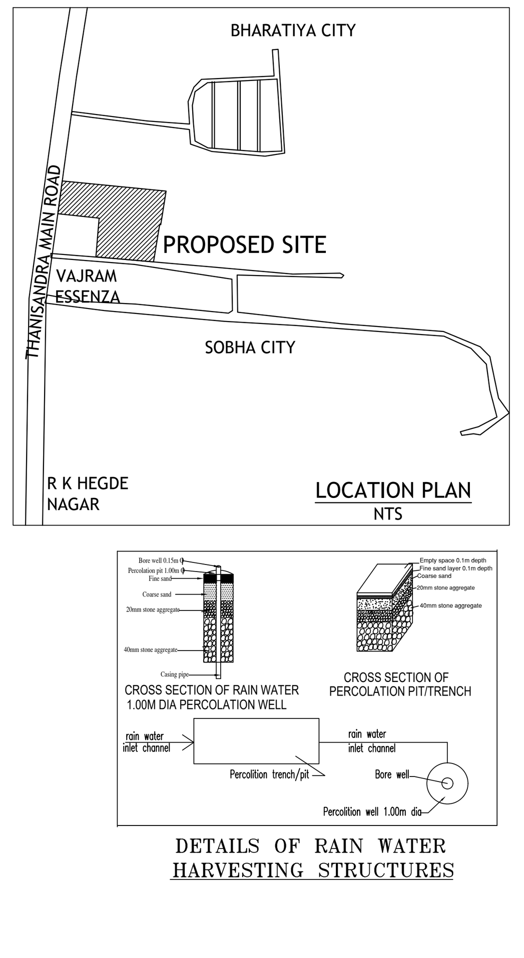

GROUND CAR PARK DETAILS-PHASE 1

SINGLE CAR - 73 CARS
SURFACE PARKING-28 CARS
TOTAL-101 CARS

The plans are approved in accordance with the acceptance for approval by the Commissionet BBMP (NORTH) on date: 08/05/2019 vide lp number: BBMP/Addl.Dir/JD NORTH/0057/18-19 subject to terms and conditions laid down along with this building plan approval.

Validity of this approval is two years from the date of issue.

Name : B R MUDDARAJU
Designation : Joint Director Town Planning (JDTP)
Organization : BRUHAT BANGALORE MAHANAGARA PALIKE..
Date : 07-Aug-2019 17: 44:52

NORTH

OWNER / GPA HOLDER'S SIGNATURE

OWNER'S ADDRESS WITH ID NUMBER & CONTACT NUMBER :
M/S. Vajram Estates Private Limited Rep. By Sri R. Madhu #1, Vajram Complex, 17th Main, 100 Feet Road, 4th B Cross, Koramangala , Bengaluru - 560034.

ARCHITECT/ENGINEER /SUPERVISOR 'S SIGNATURE
Thammaiah G.R # 1, Palace View , 3rd Floor V.S.Raju Road, Kumara Park West
BCC/BL-3.6E-4165/2016-17

PROJECT TITLE :
PLAN SHOWING PROPOSED RESIDENTIAL APARTMENT BUILDING AT KATHA NO - 2092/58,60,61/1,64/1, WARD NO. 05, CHOKKANAHALLI, JAKKURU, YELAHANKA ZONE, BENGALURU NORTH TALUK.

DRAWING TITLE : SITE PLAN

SHEET NO : 1

UserDefinedMetric (2000.00 x 1000.00MM)

This is a system generated drawing as per the soft copy submitted by the Architect/ License Engineer